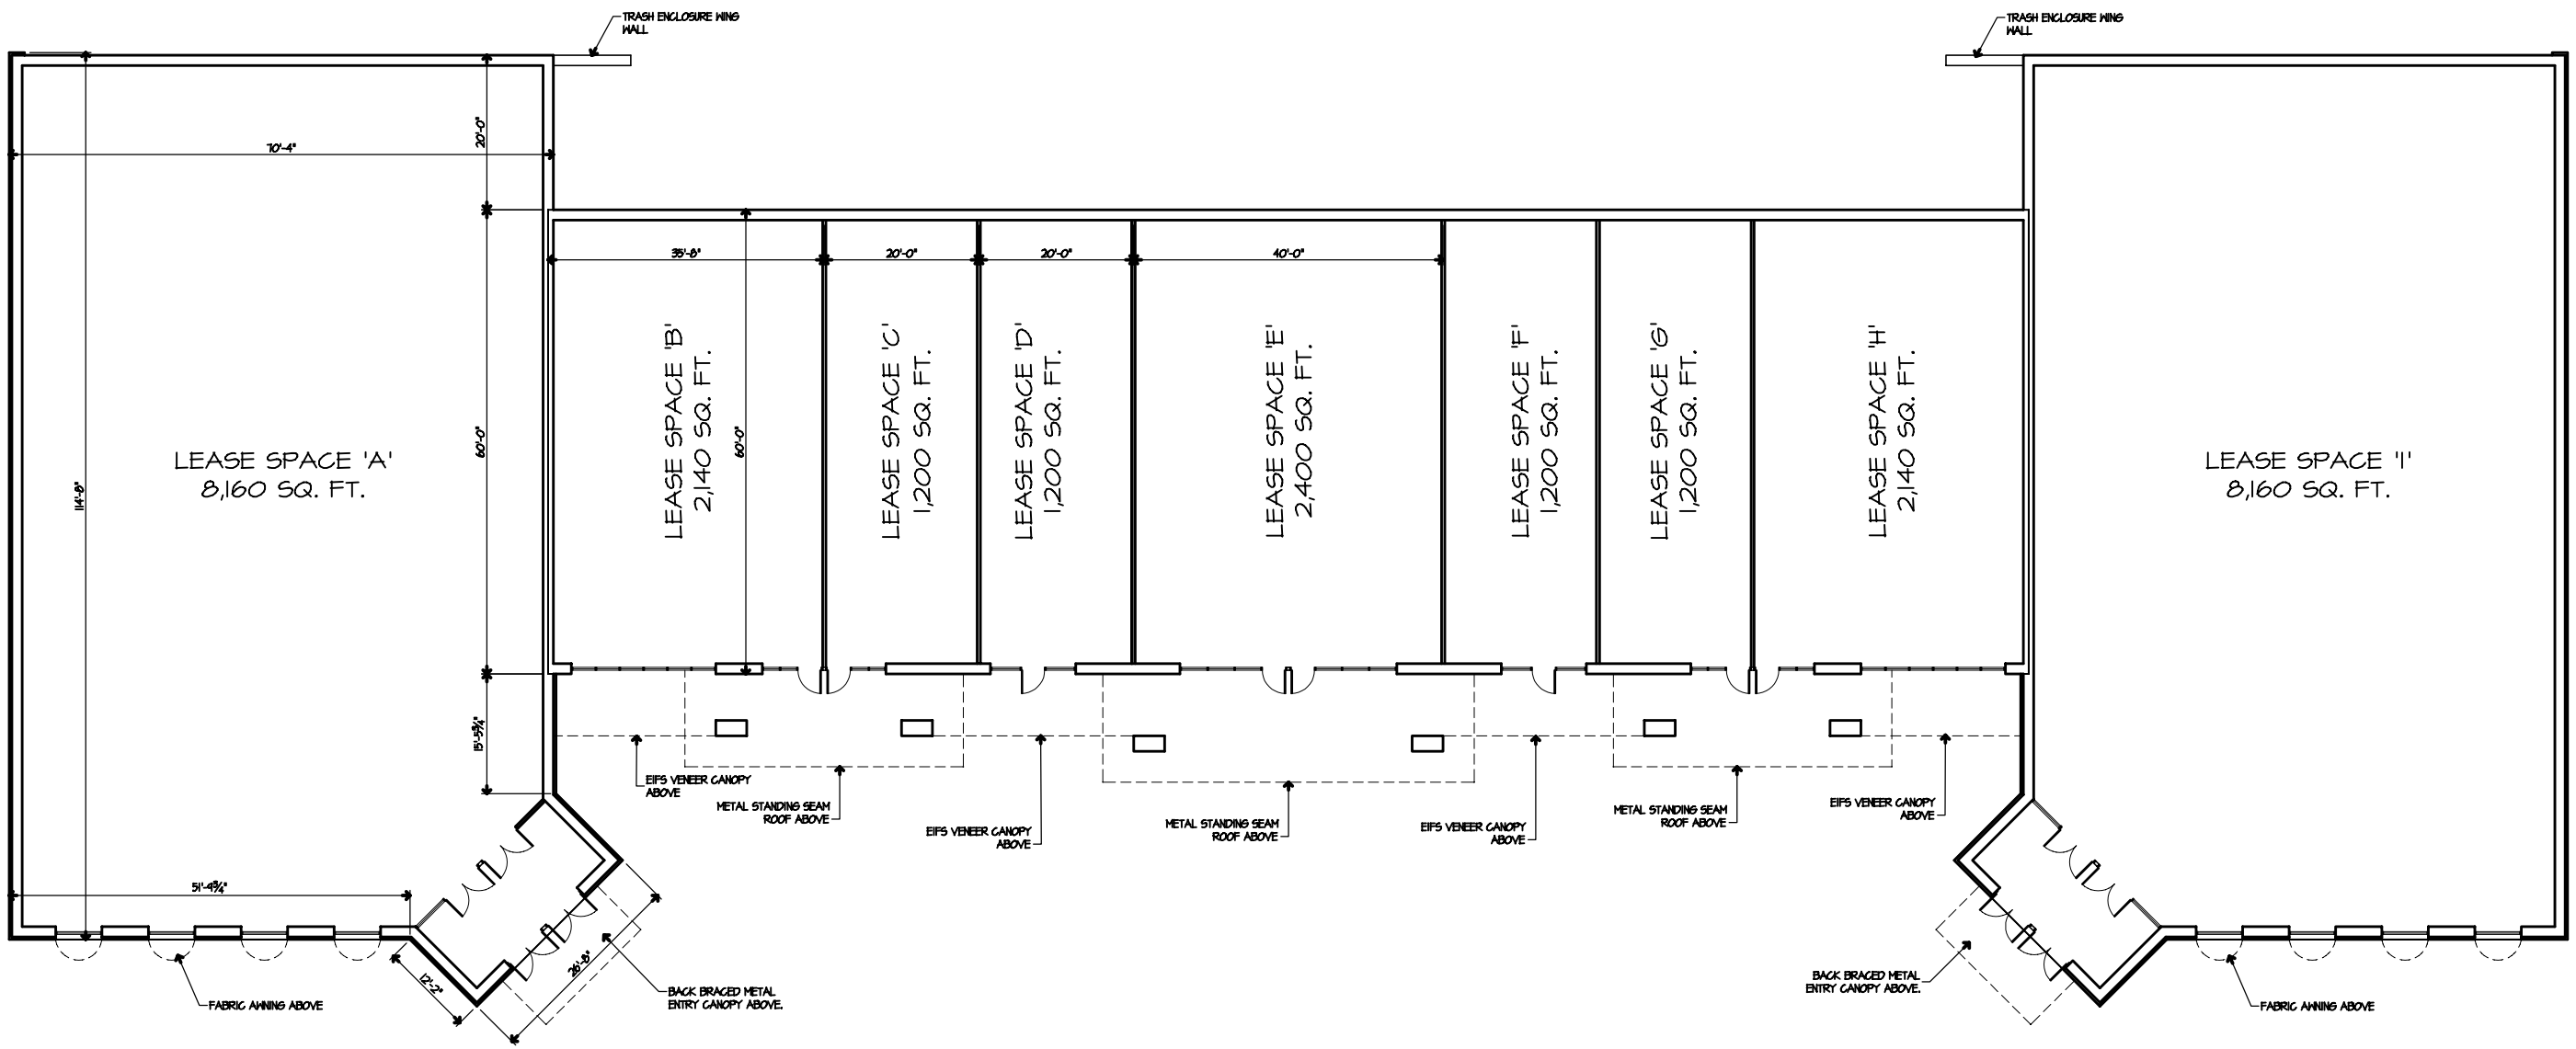

PRELIMINARY FLOOR PLAN

SCALE: 3/32"=1'-0"

Woods-Associates, Inc.
architecture
229 East Wisconsin Avenue
(414)291-0772 • Fax(414)291-0773

job no. 03-47 drawn by: TJN date 9-21-04

revisions

PRELIMINARY FLOOR PLAN

Chelsey Lynn Parkway
Mukwonago, Wisconsin

1